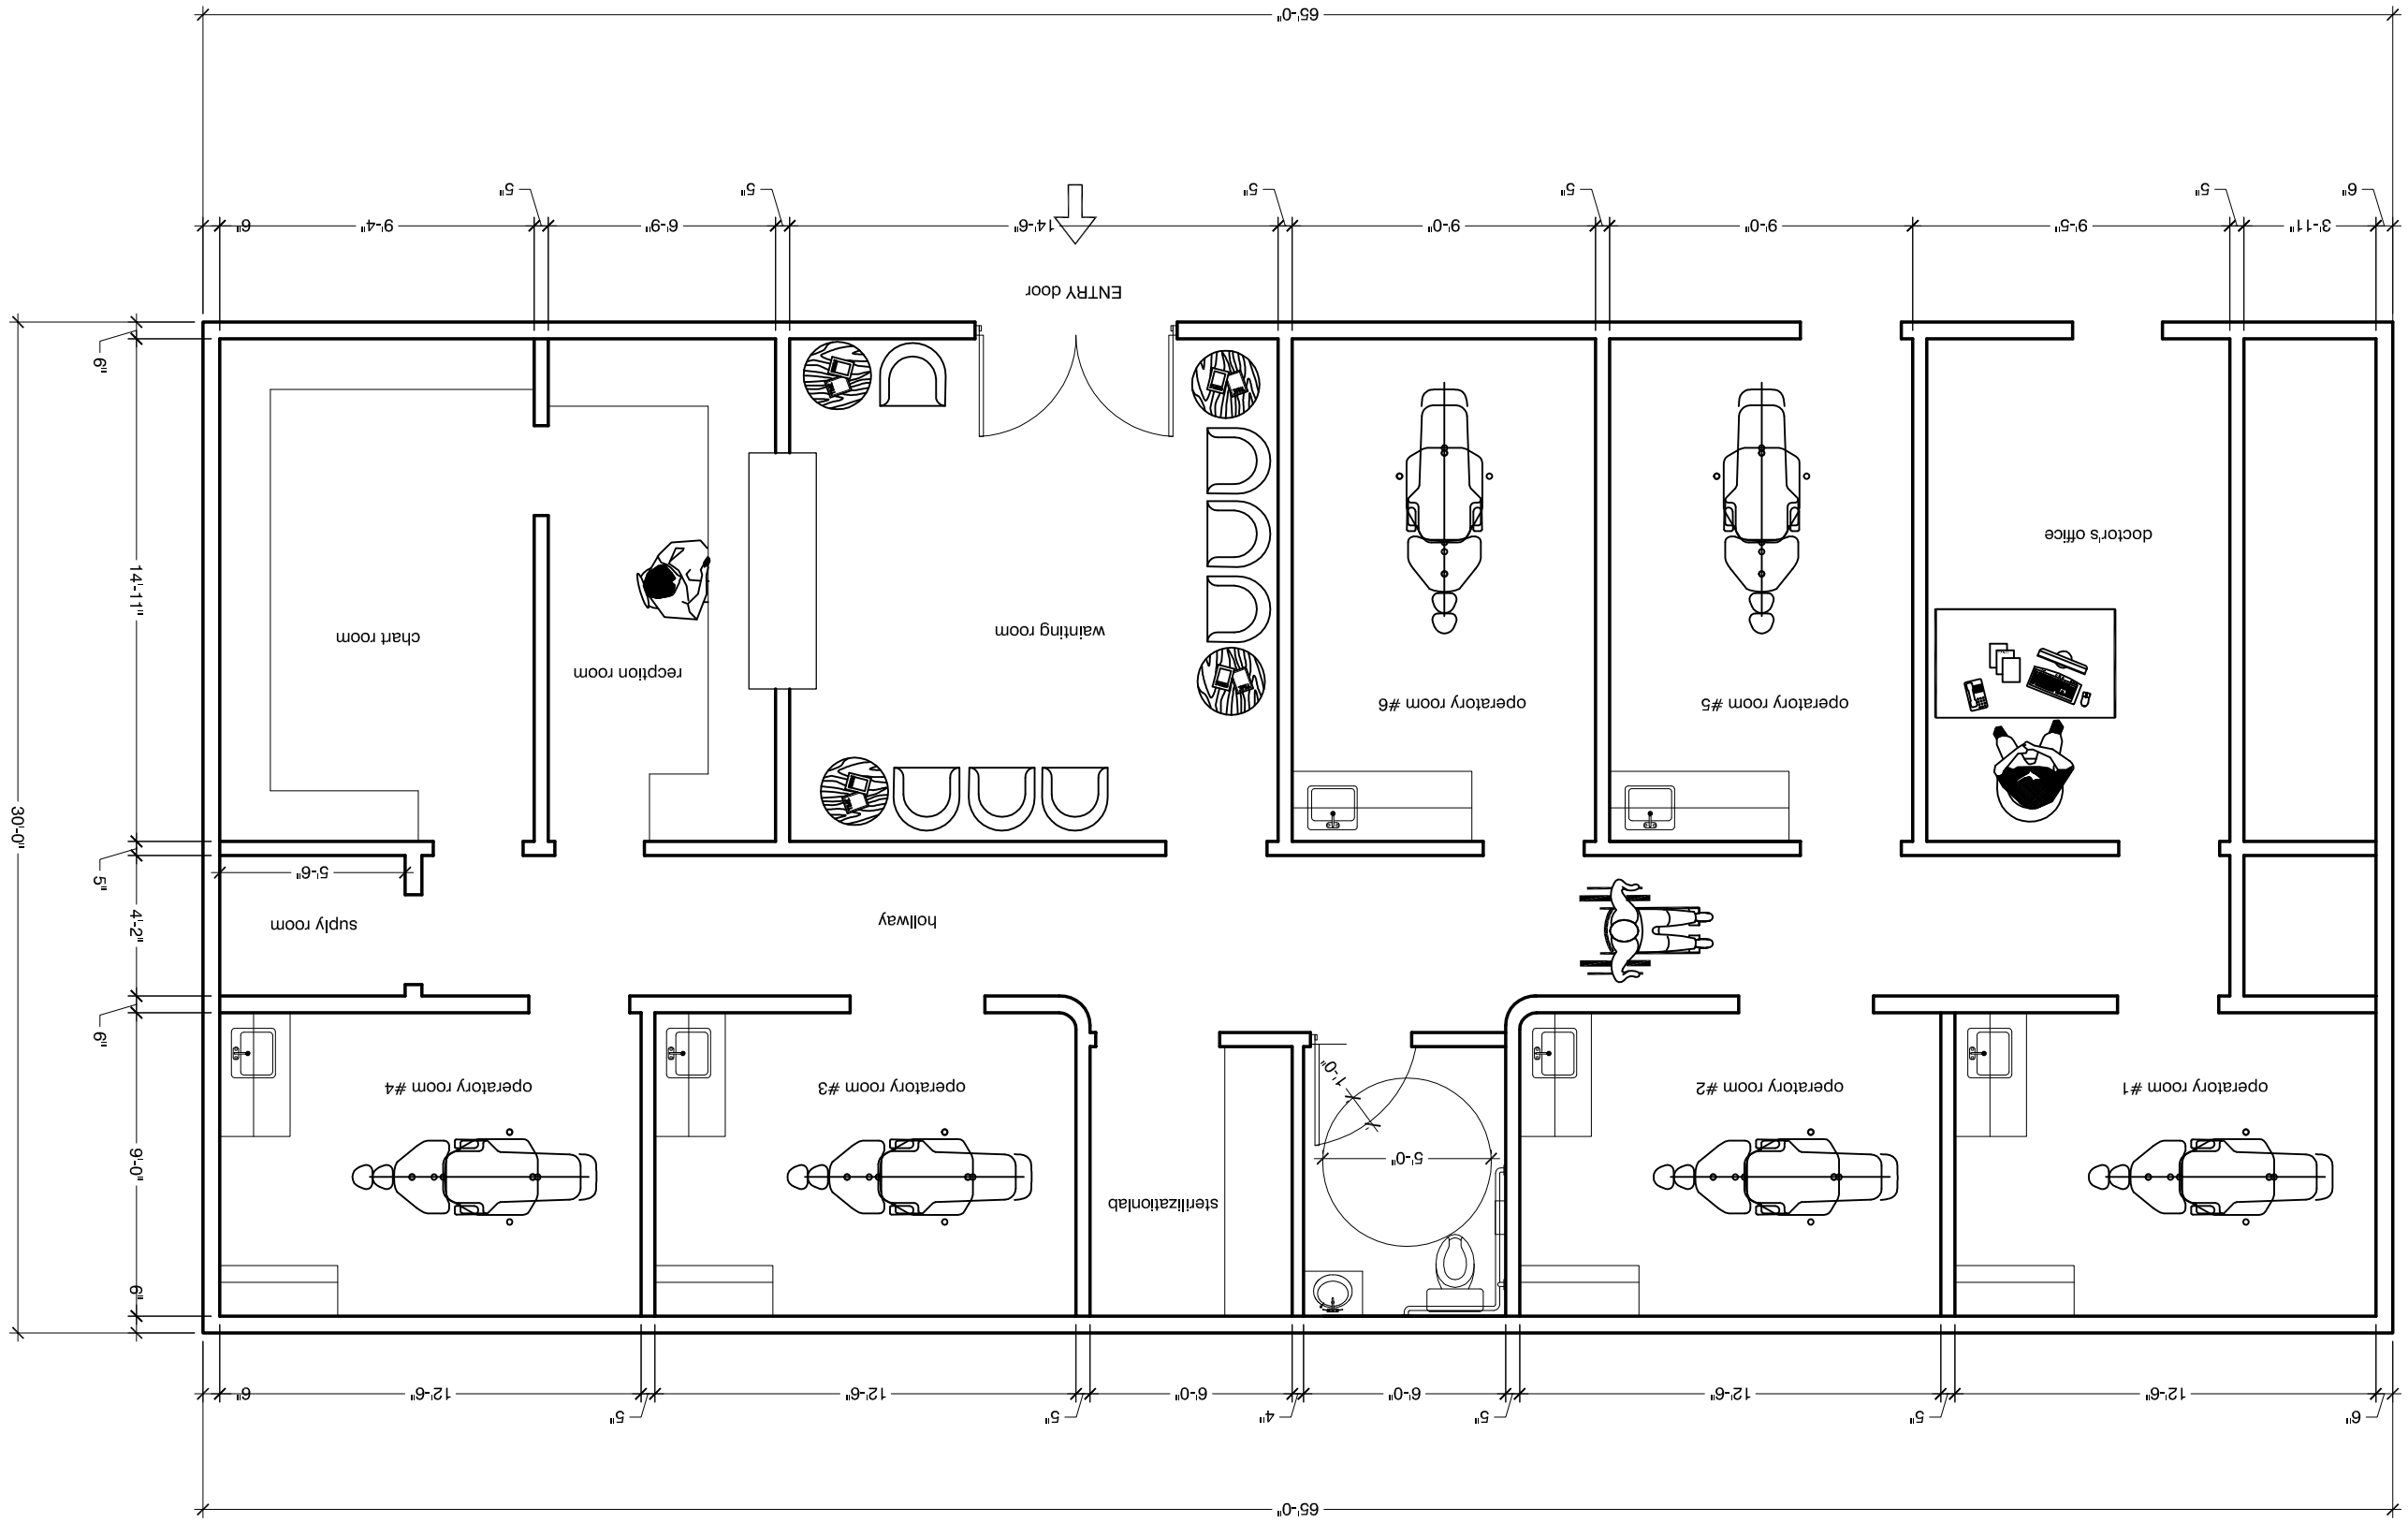

65'-0"
ENTRY door
chart room
reception room
wainting room
operatory room #6
operatory room #5
doctor's office
supply room
hollway
operatory room #4
operatory room #3
sterilizationlab
operatory room #2
operatory room #1
30'-0"
14'-11"
4'-2"
9'-0"
6"
5"
5'-6"
1'-0"
5'-0"
12'-6"
6'-0"
4"
3'-11"
9'-5"
9'-0"
14'-6"
6'-9"
9'-4"